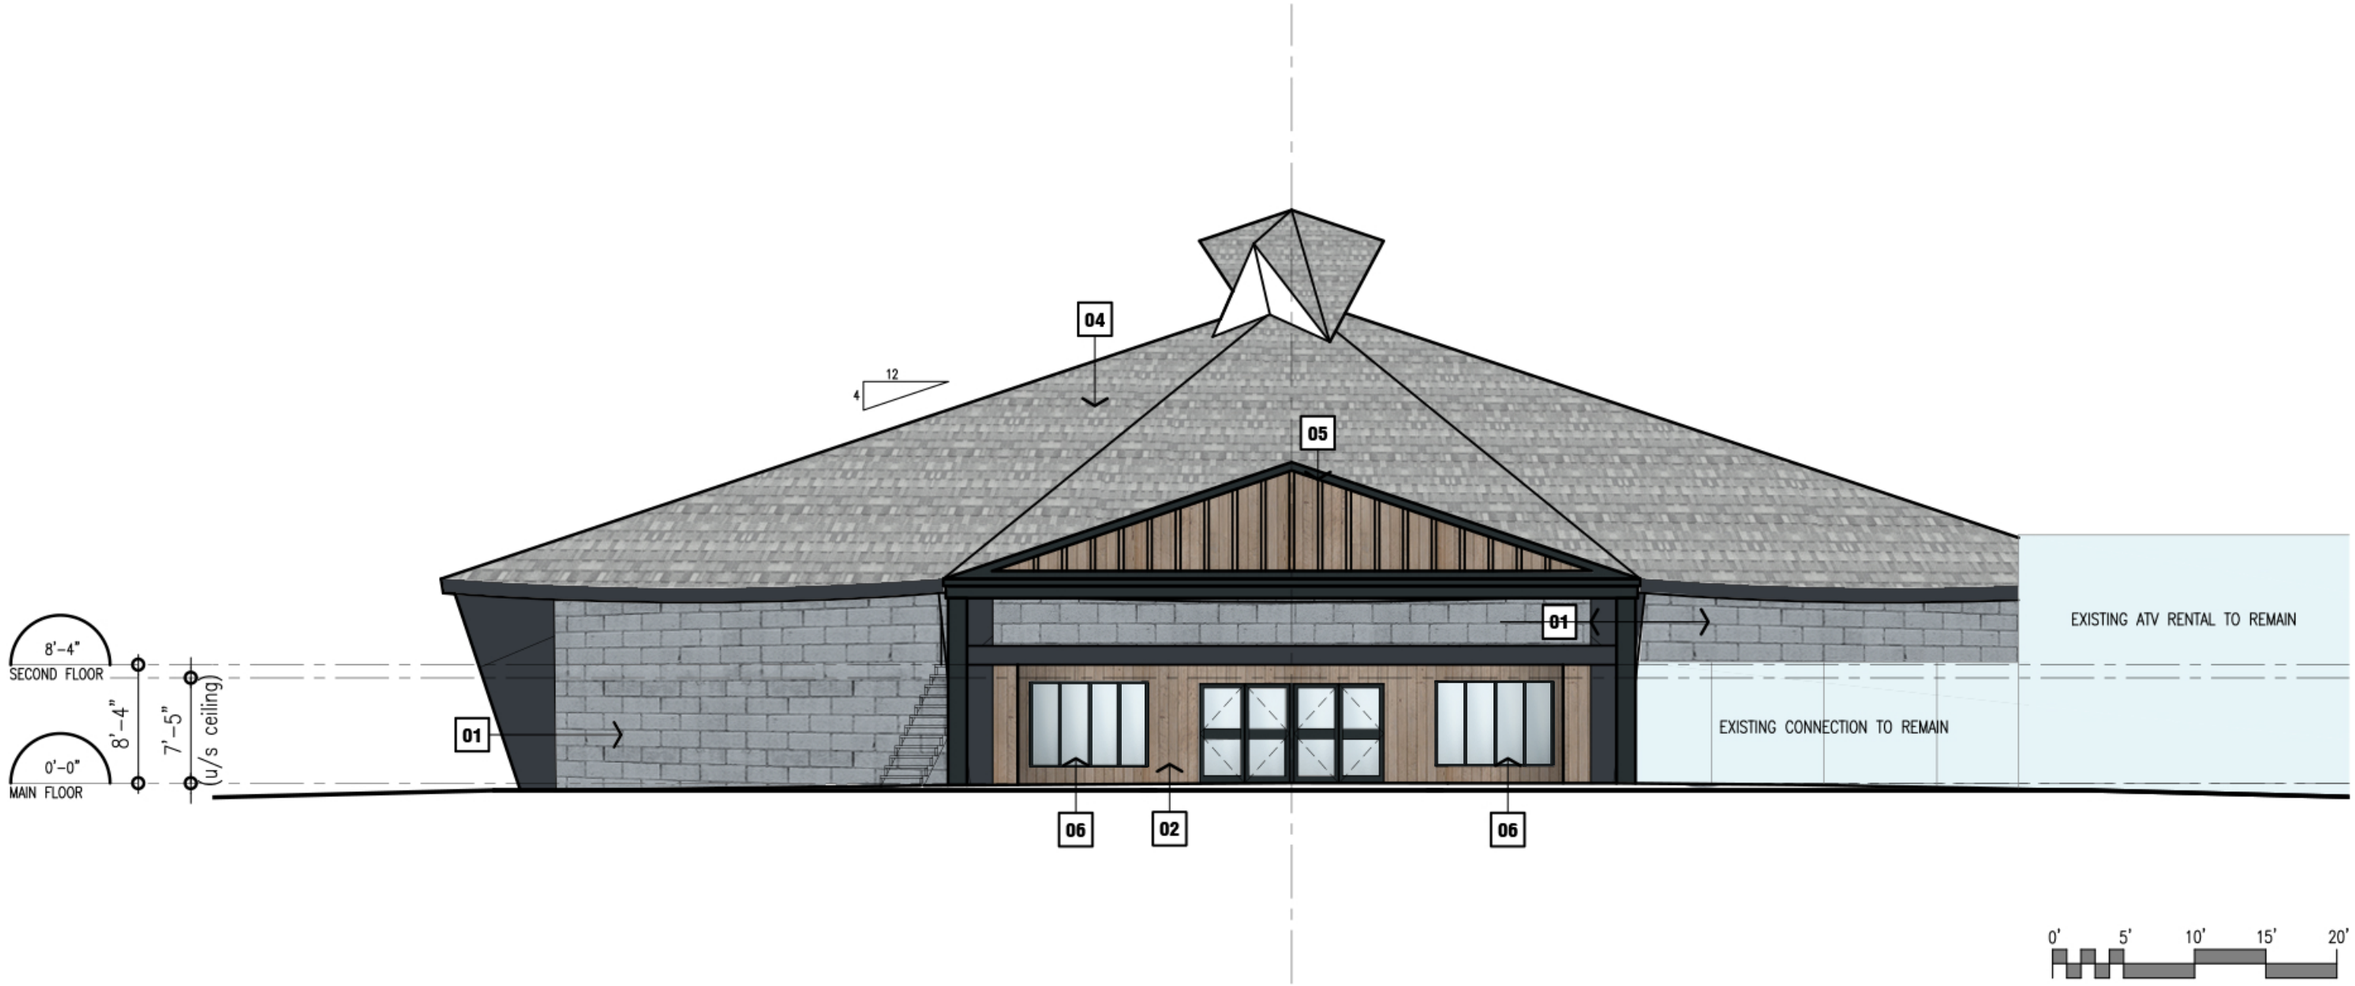


1 PROPOSED SIDE ELEVATION – WEST FACING STREET

scale: 3/32" = 1'–0"

DRAWING NOTES

01	CONCRETE BLOCK. COLOUR: GRAY BLUE (LET IT RAIN).	03	EXISTING METAL SIDING TO REMAIN.	05	NEW CANOPY
02	VERTICAL WOOD SIDING. COLOUR: TAUPE (MOTH WING).	04	EXISTING ROOF TO REMAIN.	06	NEW WINDOWS TO REPLACE EXISTING

PROJECT NORTH

TRUE NORTH

BJC architects + assocs. inc.

client
HALTON MANAGEMENT INC.
16917 STEELES AVENUE
HORNBY ONTARIO

project
CONFERENCE CENTER
530 GUELPH STREET
NORVAL ONTARIO

drawing title
PROPOSED BUILDING ELEVATION

project	date	scale
CRT	2025.03.06	3/32"= 1'–0"

project no.: 24–108
reference:
sheet no.: **A - 201**